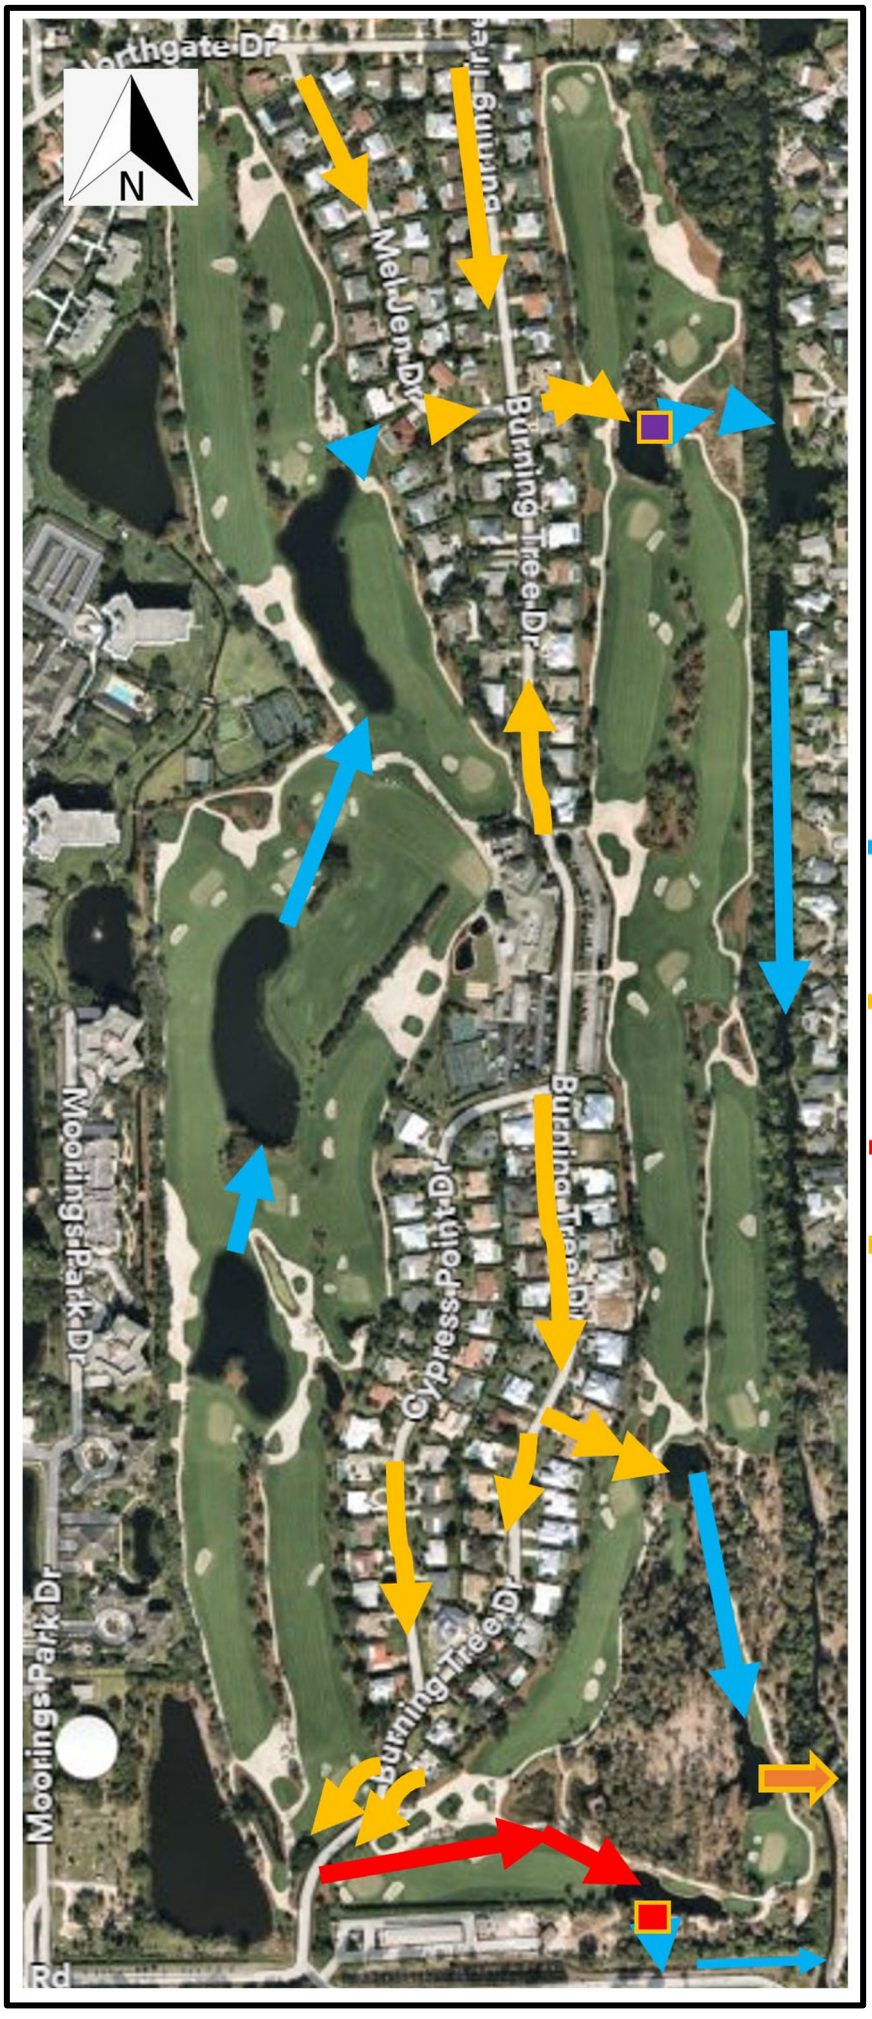


Existing Drainage Pattern (Prior to work done June 2023)

Upsize/Replacement of Existing Pipe and Swales

New Pipe

Eliminated Pipe/Outfall

Existing Pump Station

New Pump Station