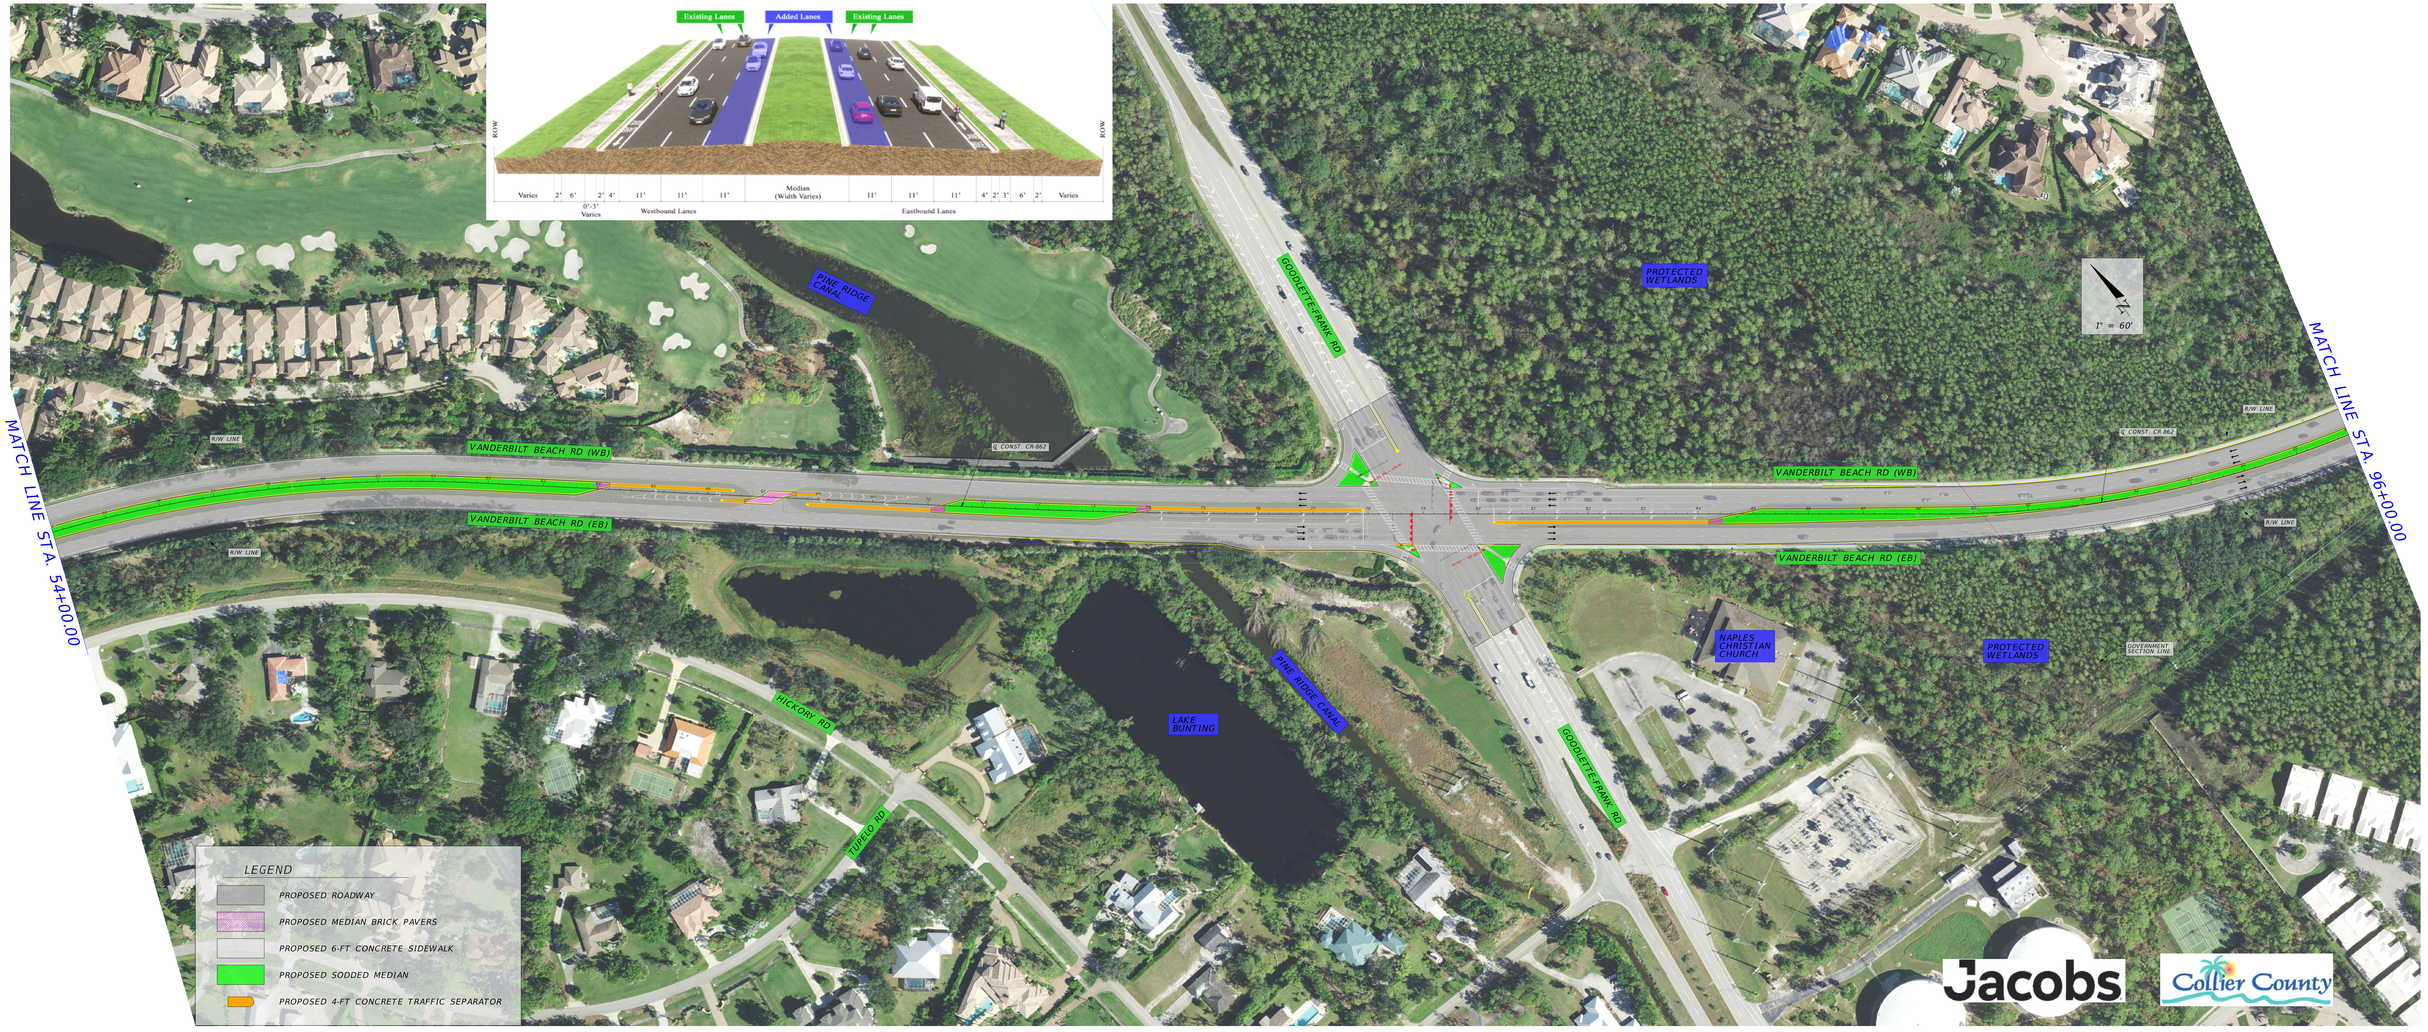
Existing Lanes
Added Lanes
Existing Lanes
ROW
ROW
Varies
2'
6'
0'-3'
Varies
2'
4'
11'
11'
11'
Median
(Width Varies)
11'
11'
11'
4'
2'
3'
6'
2'
Varies
Westbound Lanes
Eastbound Lanes
MATCH LINE STA. 54+00.00
MATCH LINE STA. 96+00.00
PINE RIDGE CANAL
GOODLETTE-FRANK RD
PROTECTED WETLANDS
1" = 60'
R/W LINE
VANDERBILT BEACH RD (WB)
℄ CONST. CR-862
VANDERBILT BEACH RD (EB)
R/W LINE
VANDERBILT BEACH RD (WB)
R/W LINE
℄ CONST. CR-862
VANDERBILT BEACH RD (EB)
R/W LINE
NAPLES CHRISTIAN CHURCH
PROTECTED WETLANDS
GOVERNMENT SECTION LINE
HICKORY RD
TUPELO RD
LAKE BUNTING
PINE RIDGE CANAL
GOODLETTE-FRANK RD
LEGEND
PROPOSED ROADWAY
PROPOSED MEDIAN BRICK PAVERS
PROPOSED 6-FT CONCRETE SIDEWALK
PROPOSED SODDED MEDIAN
PROPOSED 4-FT CONCRETE TRAFFIC SEPARATOR
Jacobs
Collier County