AtkinsRéalis

Collier County
Transportation Engineering

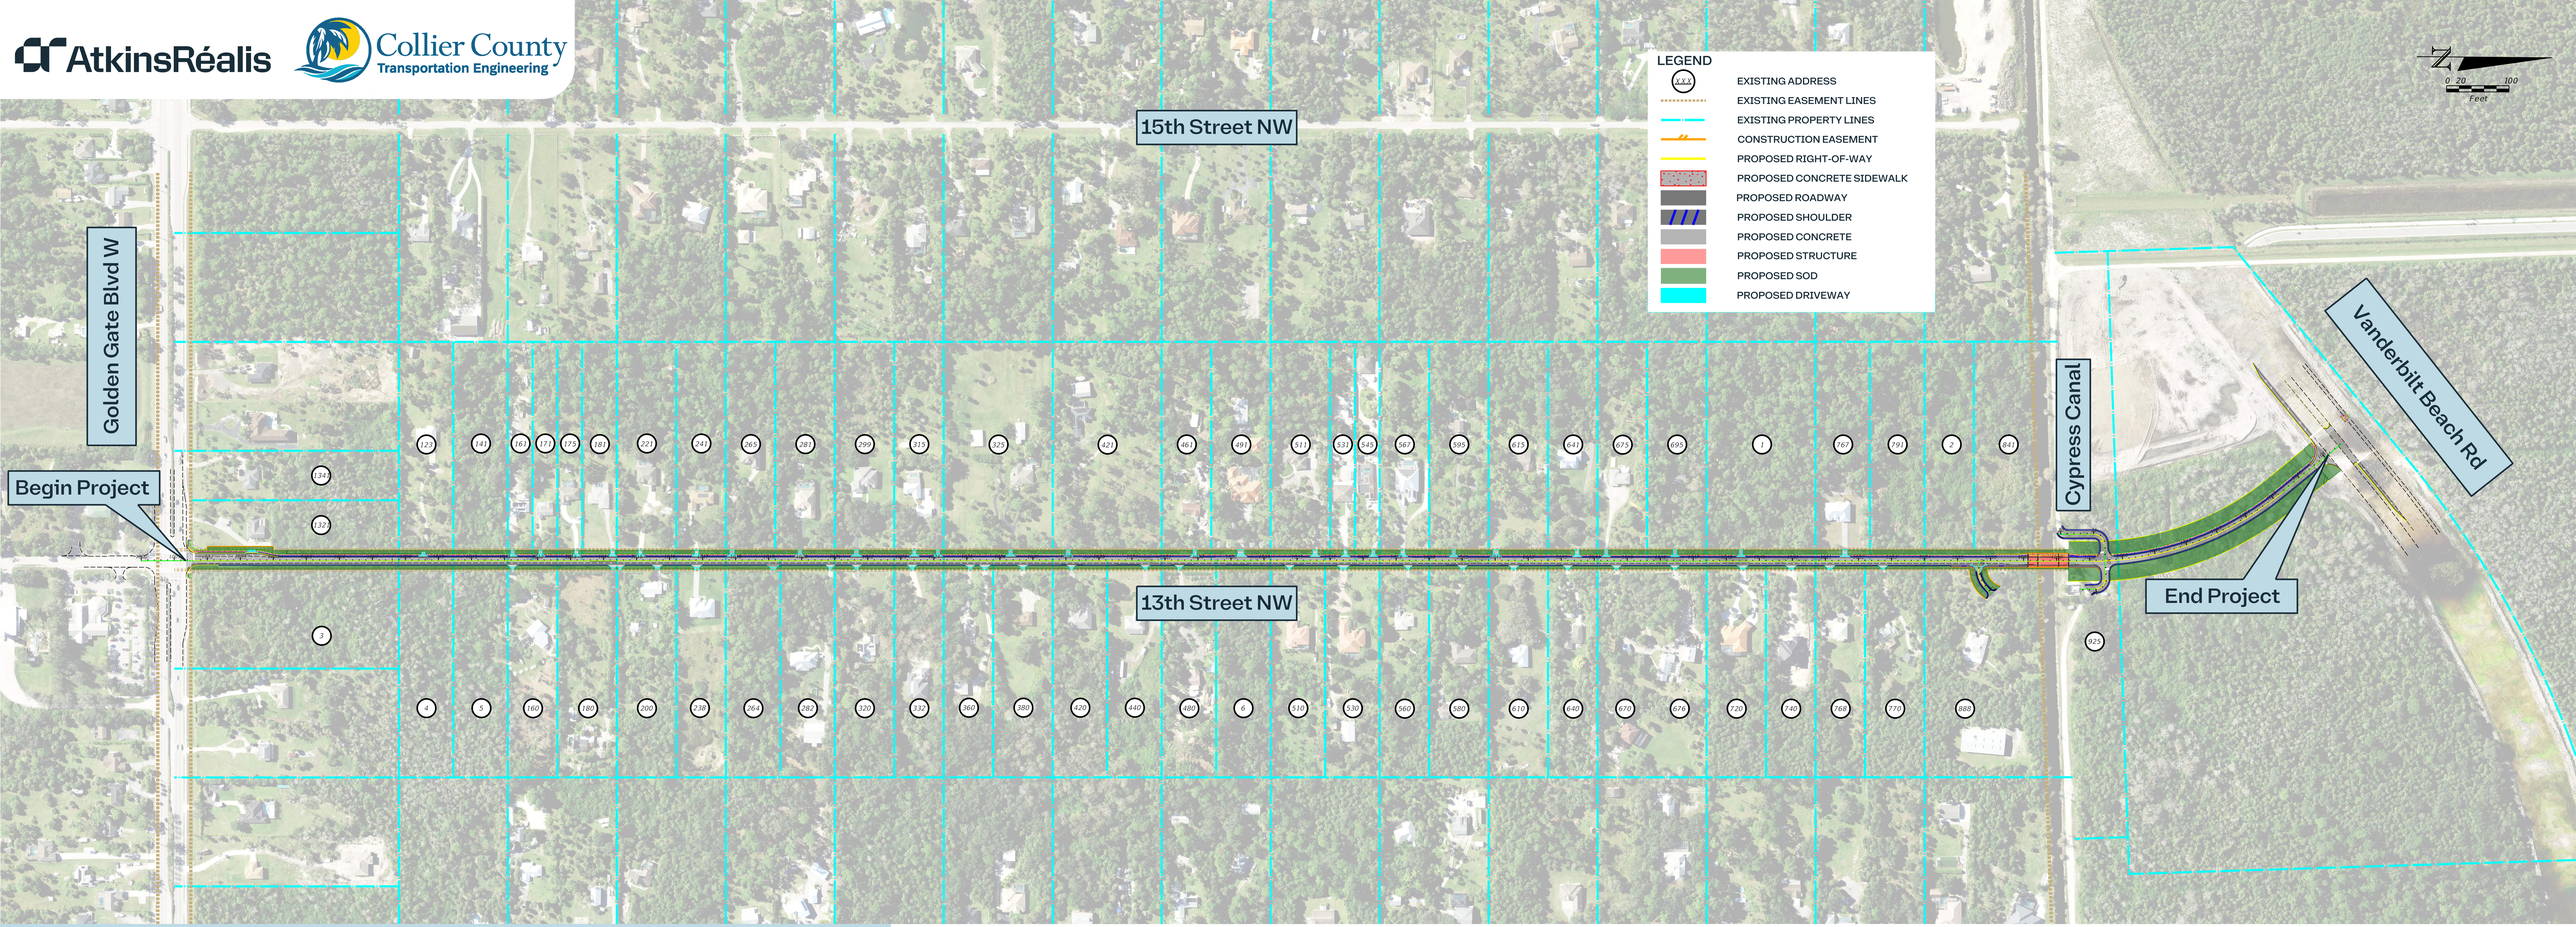

13TH STREET NW NEW BRIDGE & CORRIDOR IMPROVEMENT PROJECTS

30 PERCENT DESIGN PLANS PUBLIC INFORMATION MEETING

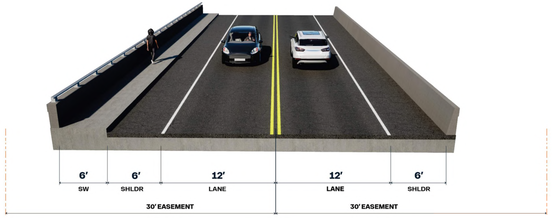

CYPRESS CANAL BRIDGE

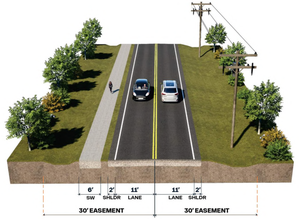

MILLING & WIDENING

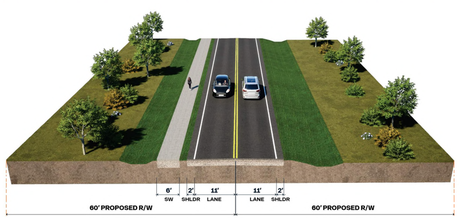

NEW CONSTRUCTION