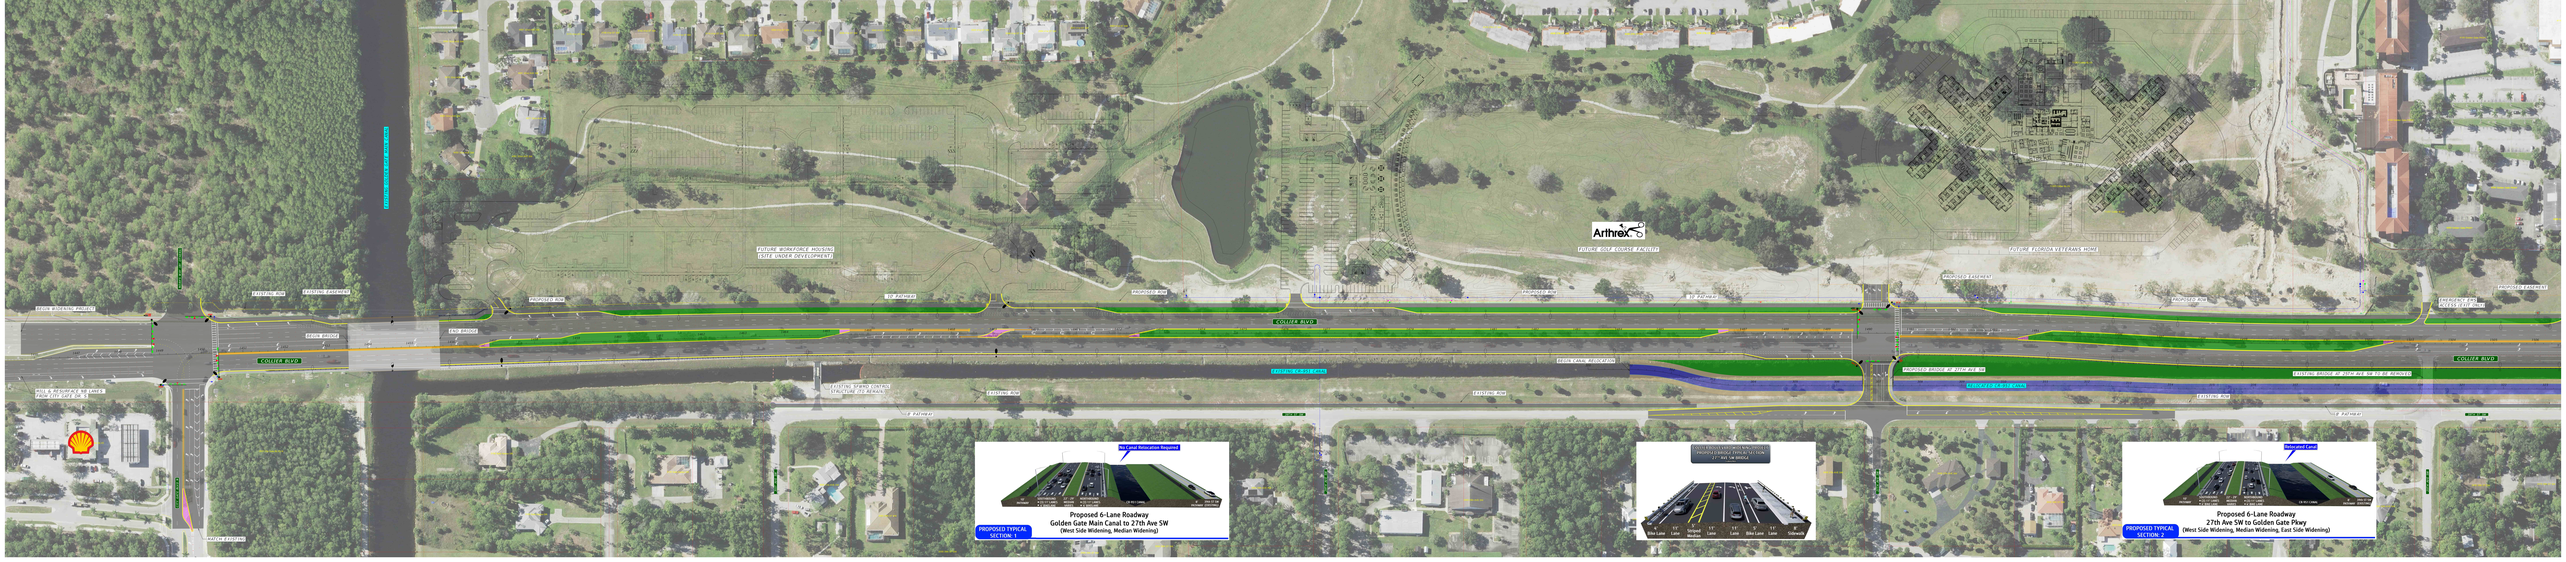

Collier County

Jacobs

COLLIER III- PHASE II WIDENING

LEGEND
CANAL REGULATION LIMITS
ASPHALT PAVEMENT
CONCRETE
ROD